PRODUCED BY AN AUTODESK EDUCATIONAL PRODUCT

SKETCH SHOWING FOR THE WORK OF PROVIDING AND LAYING 225MM/300MM DIA RCC NP-3 CLASS PIPE LINE AT 50FT ROAD 13TH MAIN MUNESHWARA BLOCK TO 19TH MAIN MUNESHWARA BLOCK SURROUNDING AREAS COMING UNDER NAGENDRA BLOCK SERVICE STATION OF AEE SW-3 SUB DIVISION.

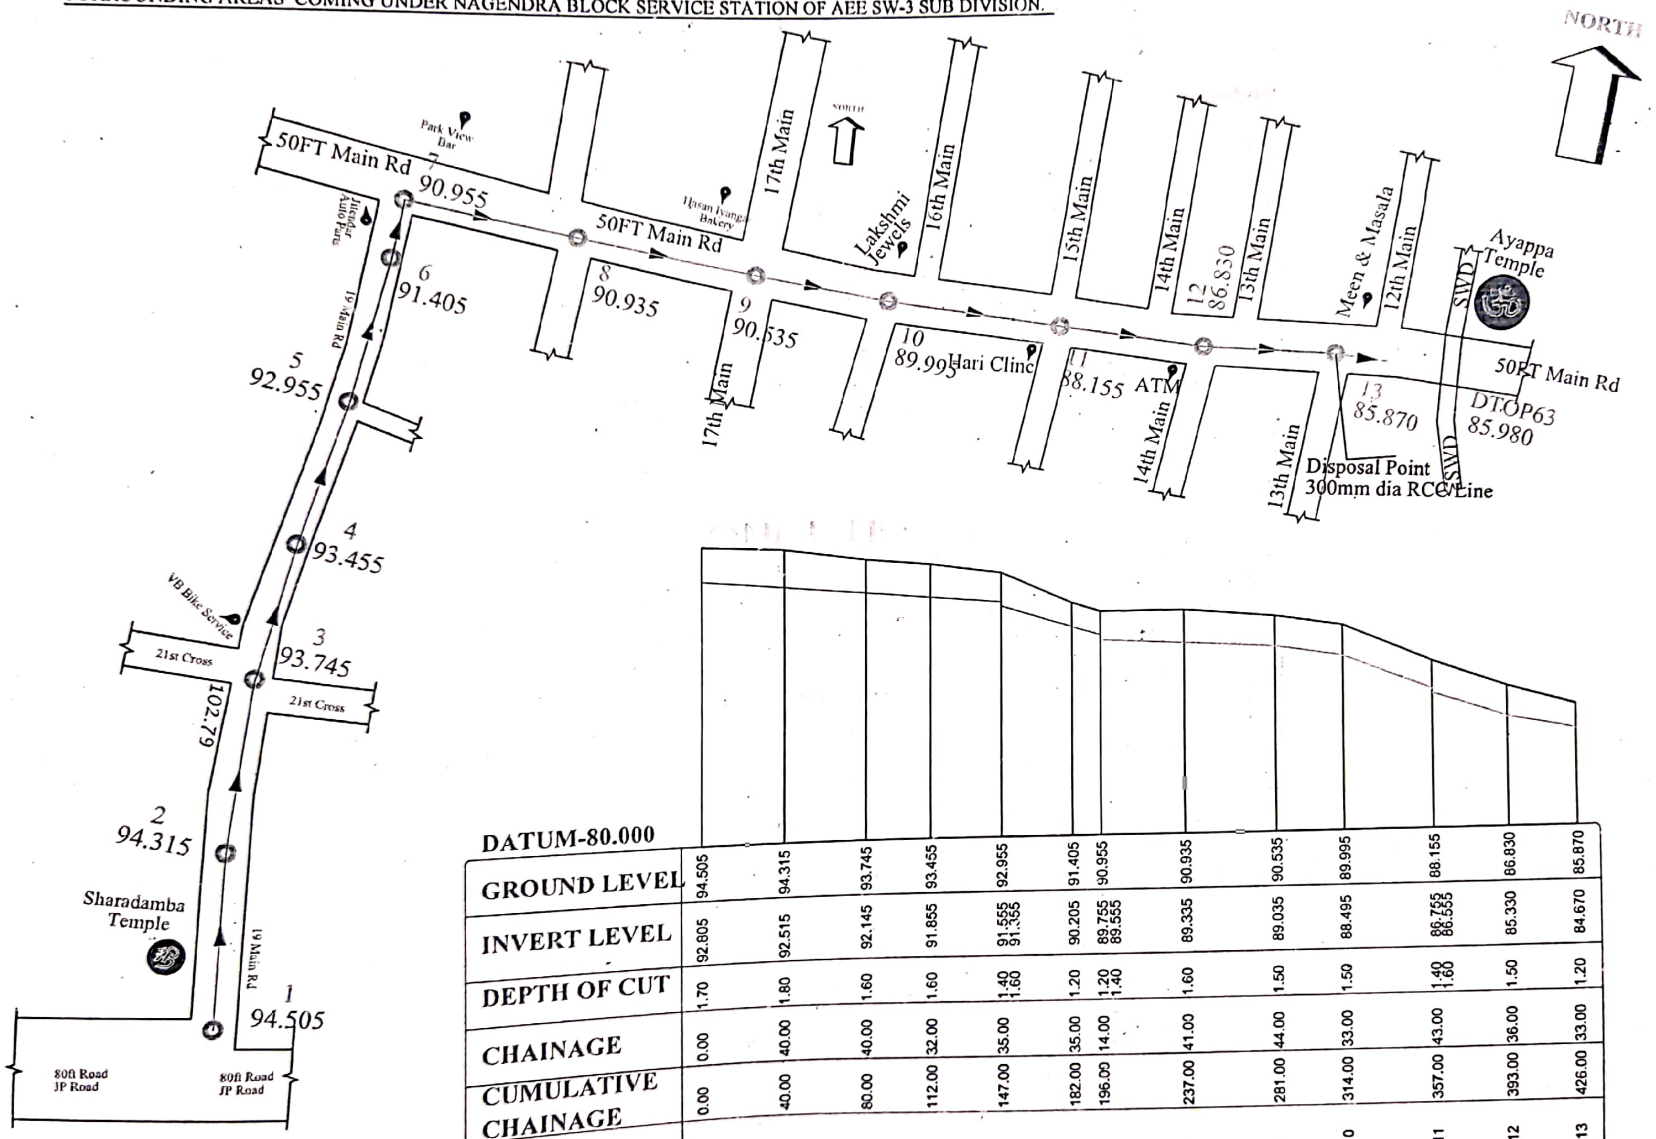

DATUM-80.000													
GROUND LEVEL	94.505	94.315	93.745	93.455	92.955	91.405	90.955	90.935	90.535	89.995	88.155	86.830	85.870
INVERT LEVEL	92.805	92.515	92.145	91.855	91.555 91.355	90.205	89.755 89.555	89.335	89.035	88.495	86.755 86.555	85.330	84.670
DEPTH OF CUT	1.70	1.80	1.60	1.60	1.40 1.60	1.20	1.20 1.40	1.60	1.50	1.50	1.40 1.60	1.50	1.20
CHAINAGE	0.00	40.00	40.00	32.00	35.00	35.00	14.00	41.00	44.00	33.00	43.00	36.00	33.00
CUMULATIVE CHAINAGE	0.00	40.00	80.00	112.00	147.00	182.00	196.00	237.00	281.00	314.00	357.00	393.00	426.00
STATION	1	2	3	4	5	6	7	8	9	10	11	12	13

LONGITUDINAL SECTION

Note : All dimensions are in meter
Scale- Plan 1:1000
L/S, H- 1:2000 & V- 1:200

Assistant Executive Engineer
AEESW-3
Water Supply & Sanitary Sub-Division 'S'
No. 55, M.N.K Park, Basavanagudi

PRODUCED BY AN AUTODESK EDUCATIONAL PRODUCT

Scanned with OKEN Scanner

Work of providing and laying 225mm/300mm dia RCC NP3 class & SW line at 50 feet road 13th main muneshwara block to 19th main muneshwara block surrounding area comes under Nagendra block S/s of AEESW-3 sub dvn.

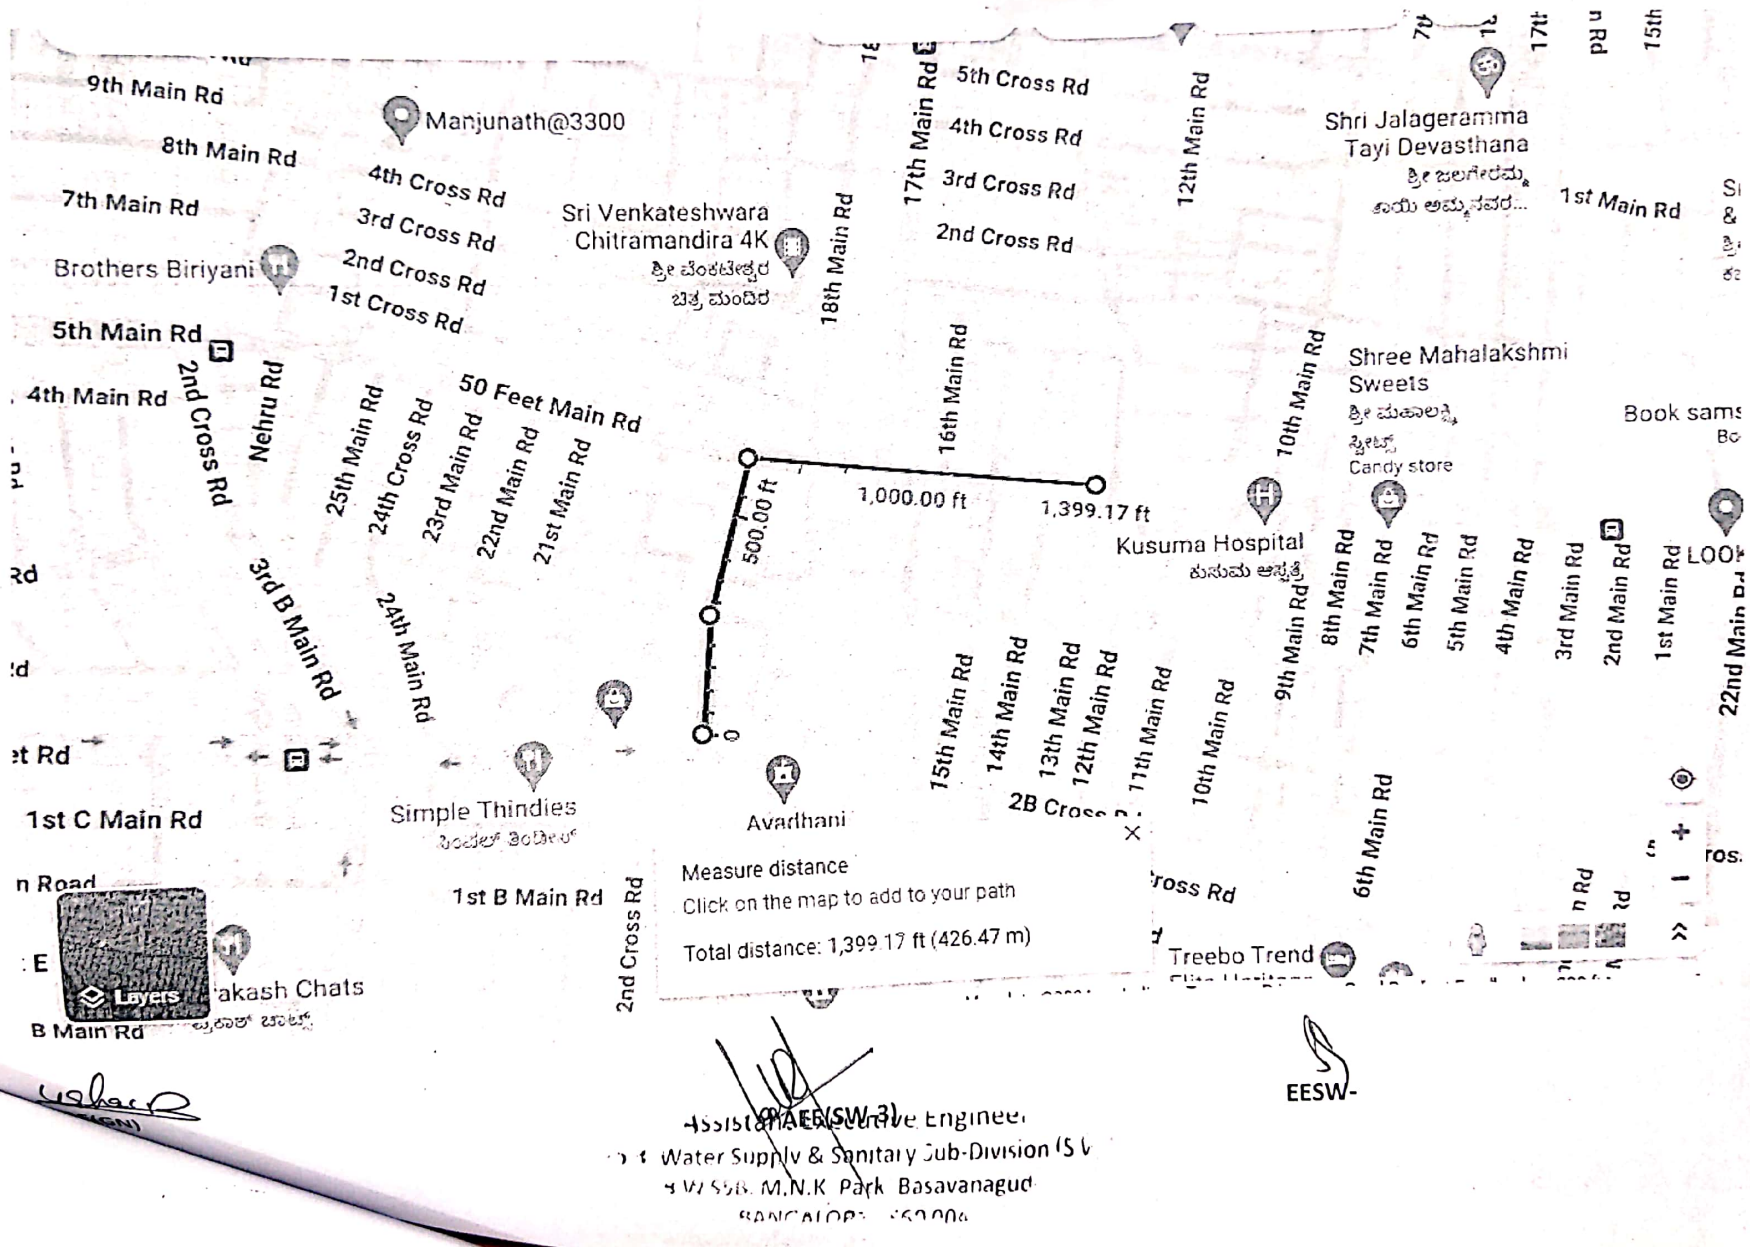

Assistant Executive Engineer
Water Supply & Sanitary Sub-Division (S
W/SSR. M.N.K Park Basavanagud

AEE(SW-3)

EESW-

Scanned with OKEN Scanner

Work of providing and laying 225mm/300mm dia RCC NP3 class & SW line at 50 feet road 13th main muneshwara block to 19th main muneshwara block surrounding area comes under Nagendra block S/s of AEESW-3 sub dvn.

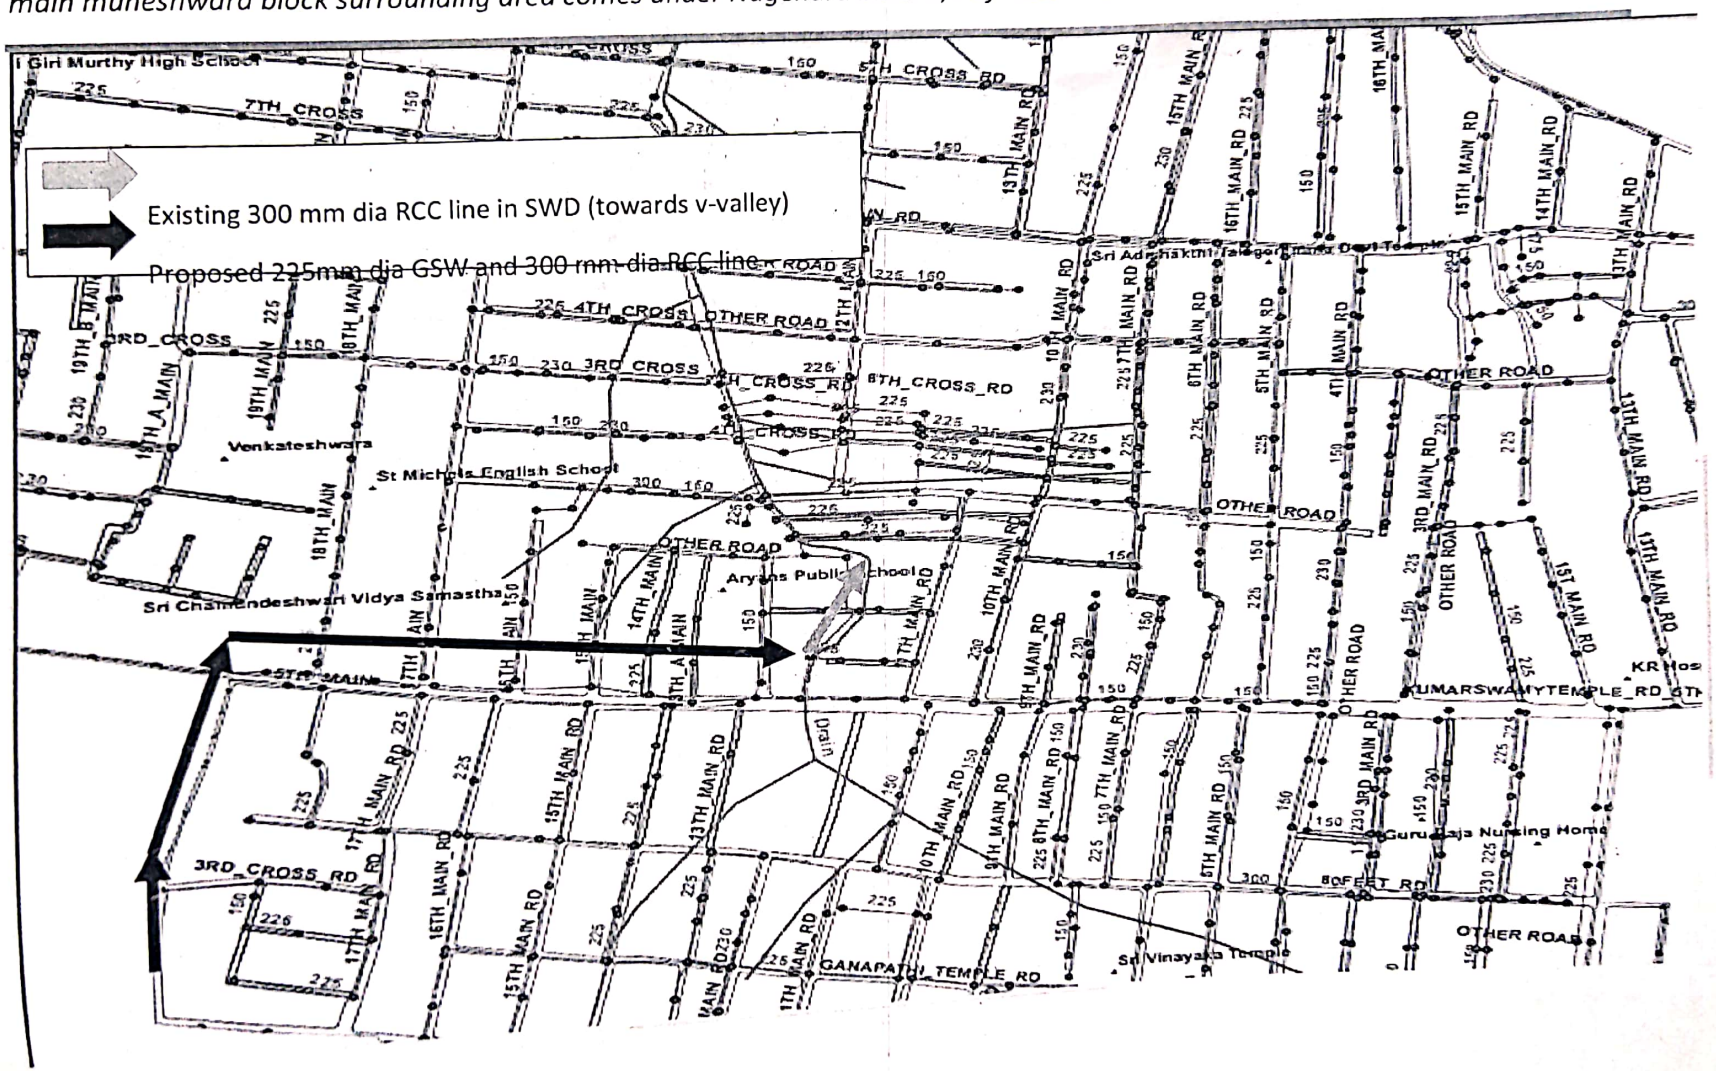

AEE(SW-3)
Assistant Executive Engineer
Water Supply & Sanitary Sub-Division (S W
M.N.K Park Basavanagud
BANGALORE

EESW-1

Scanned with OKEN Scanner